SAFETY IS A PART OF YOUR CONTRACT

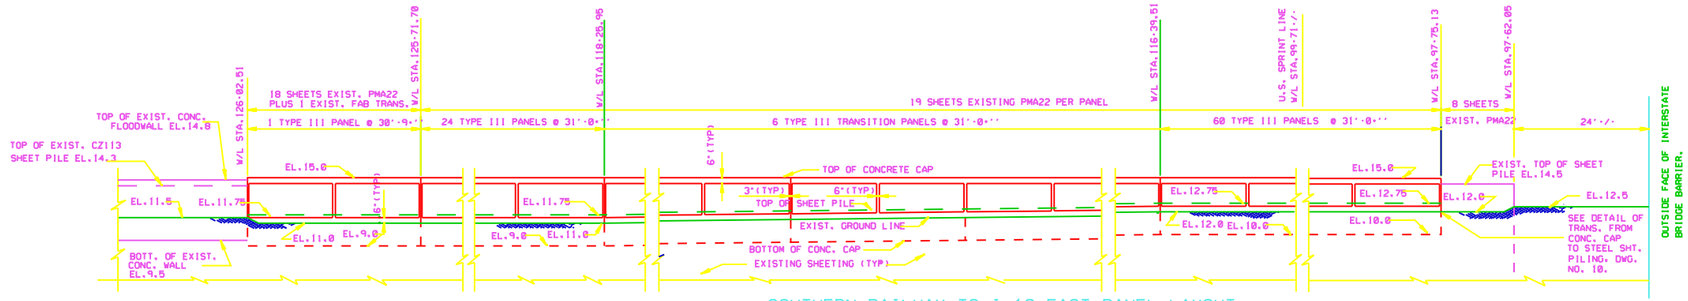

SOUTHERN RAILWAY TO I-10 EAST PANEL LAYOUT

⚠ ELEVATION PROTECTED SIDE-SHOWN

FLOODSIDE SIMILAR

SCALE: HORIZ. 1" = 10'
VERT. 1" = 5'

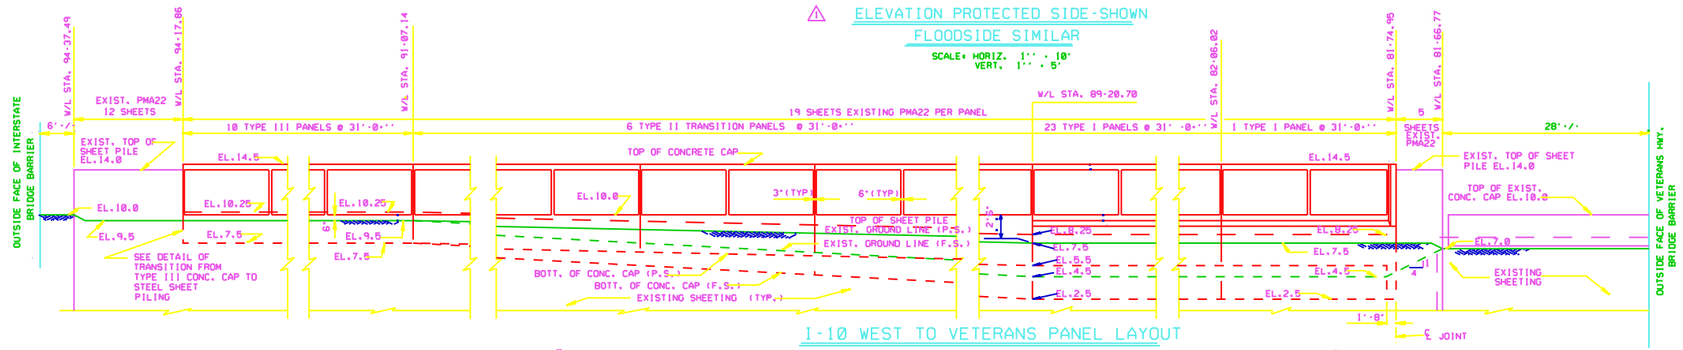

I-10 WEST TO VETERANS PANEL LAYOUT

⚠ ELEVATION PROTECTED SIDE-SHOWN

FLOODSIDE SIMILAR

SCALE: HORIZ. 1" = 10'
VERT. 1" = 5'

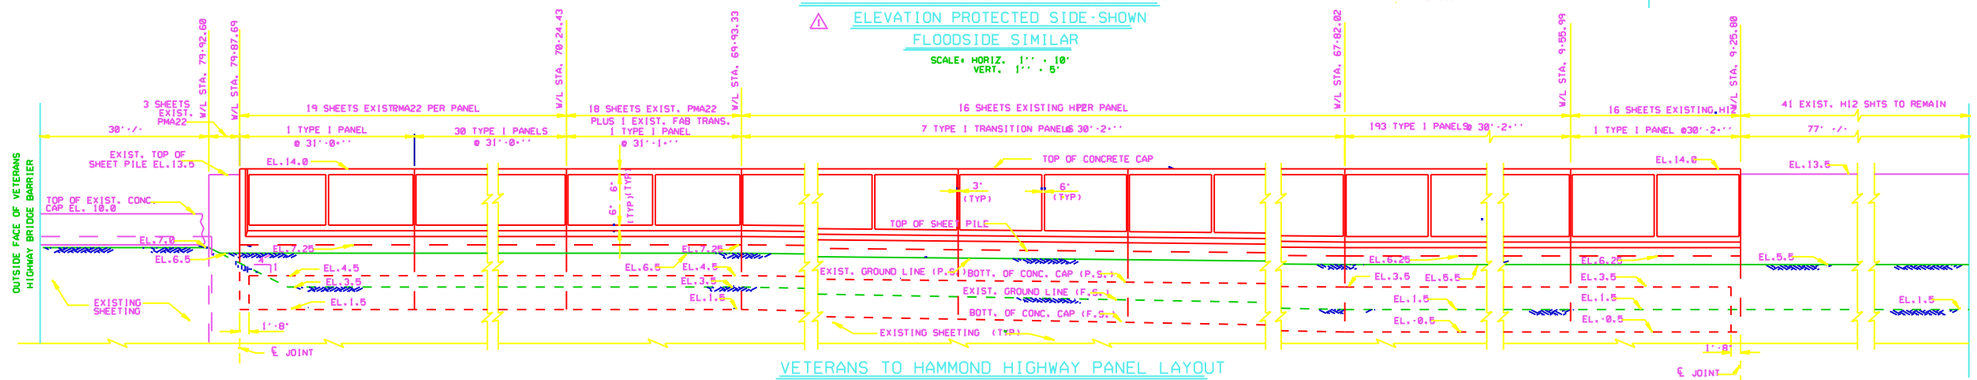

VETERANS TO HAMMOND HIGHWAY PANEL LAYOUT

⚠ ELEVATION PROTECTED SIDE-SHOWN

FLOODSIDE SIMILAR

SCALE: HORIZ. 1" = 10'
VERT. 1" = 5'

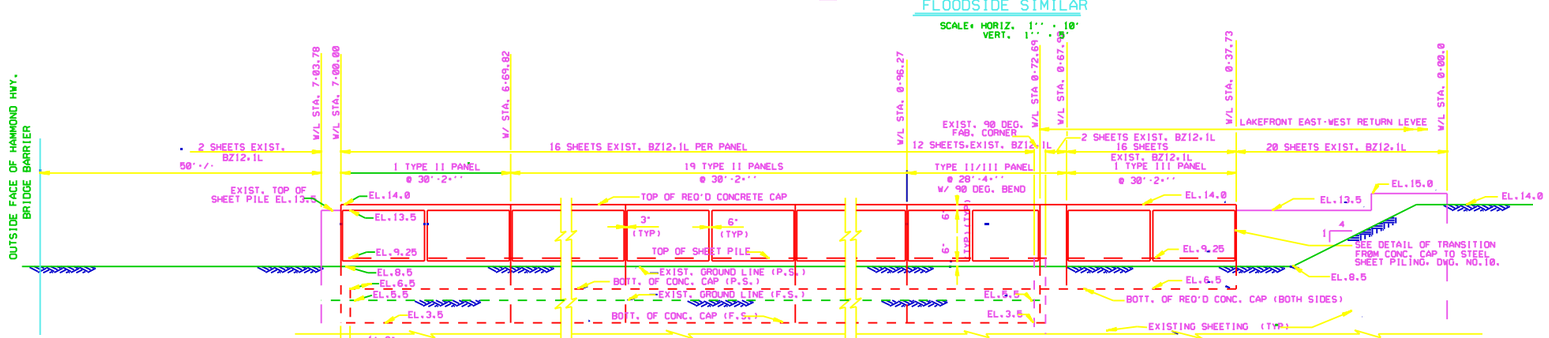

NORTH OF HAMMOND HWY. PANEL LAYOUT

⚠ ELEVATION PROTECTED SIDE-SHOWN

FLOODSIDE SIMILAR

SCALE: HORIZ. 1" = 10'
VERT. 1" = 5'

NOTES:

FOR GENERAL NOTES, SEE DWG. NO. 2.

FOR TYPICAL CAP SECTIONS, SEE DWG. NO. 8.

FOR TYPICAL LEVEE SECTIONS, SEE DWGS. 6 AND 7.

SEE GENERAL NOTES, DWG. 2, AND SPECIFICATIONS FOR TREATMENT OF EXISTING SHEETING PRIOR TO CAPPING.

FOR TYPICAL EXPANSION JOINT DETAILS, SEE DWGS. NO. 13 AND 14.

CONTRACTOR SHALL FORM P.I. POINTS IN CONCRETE WALL AS REQUIRED BY ALIGNMENT OF SHEET PILE.

PANEL LENGTHS SHOWN ARE BASED ON THEORETICAL DIMENSIONS. IN-PLACE DIMENSIONS WILL VARY. CONTRACTOR SHALL FIELD VERIFY DIMENSIONS PRIOR TO FABRICATING FORMS.

(F.S.) DENOTES FLOOD SIDE.

(P.S.) DENOTES PROTECTED SIDE.

⚠ FOR ARCHITECTURAL TREATMENT OF WALL SEE TECHNICAL SPECIFICATIONS.

SCALE: 1" = 5'

5' 0 5' 10' 15' 20'

SCALE: 1" = 10'

10' 0 10' 20' 30' 40'

SYMBOL	DESCRIPTION	DATE	APPROVED
⚠	ADDED ARCHITECTURAL TREATMENT ON PROTECTED & FLOODSIDE OF WALL&MEND. #2	5/24/93	R.J.G.

REVISIONS

U.S. ARMY ENGINEER DISTRICT, NEW ORLEANS
CORPS OF ENGINEERS
NEW ORLEANS, LOUISIANA

BOARD OF LEVEE COMMISSIONERS
ORLEANS LEVEE DISTRICT
NEW ORLEANS, LOUISIANA

LAKE PONTCHARTRAIN, LA. AND VICINITY
HIGH LEVEL PLAN
17TH STREET CANAL
EXCAVATION AND FLOODWALL PROTECTION
CAPPING OF FLOODWALLS
EAST SIDE LEVEE IMPROVEMENTS

FLOODWALL CAP
PANEL LAYOUT AND PROFILE

DESIGNED BY: F.S.
DRAWN BY: P.M.R.
CHECKED BY: M.L.S.

SUBMITTED BY: V. A. CONWAY
MODJESKI & MASTERS INC.
DESIGN ENGINEER

DATE: NOV. 1992
PLOT SCALE: 10
CADD FILE: 40208X9.DGN
SOLICITATION NO. DACW29-93-B-0025

PLOT DATE: APR 1993
FILE NO. H-4-40208
DWG. 9 OF 16

VALUE ENGINEERING INCENTIVE CLAUSES — YOUR KEY TO HIGHER PROFITS

TIME: 09:39:15
DATE: MAR. 29, 1993